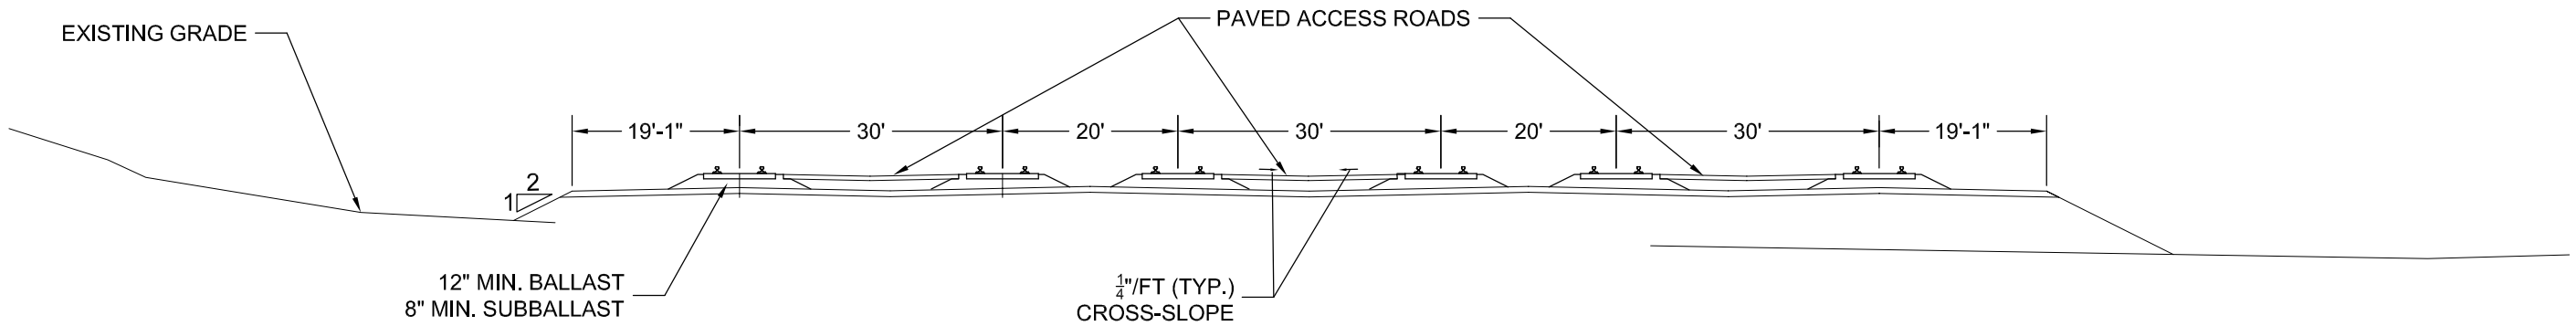

TYPICAL LAYOVER FACILITY (CENTER) SECTION

MATCHLINE

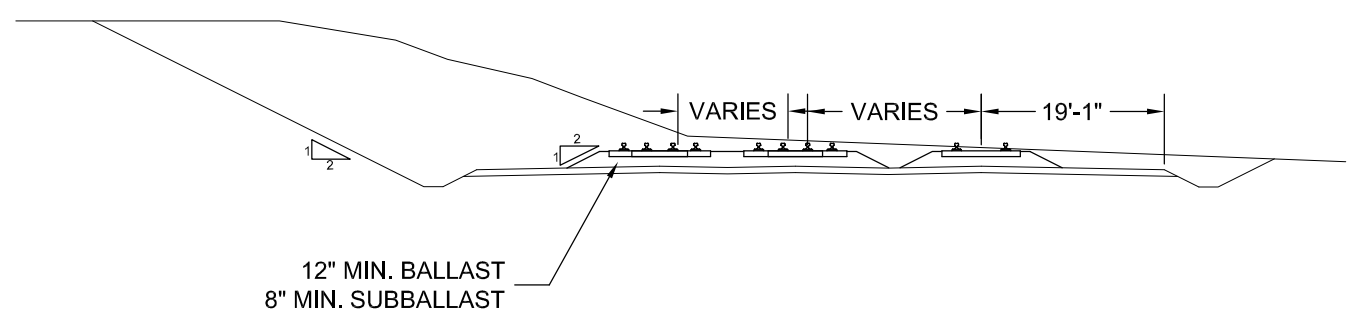

TYPICAL LAYOVER FACILITY LADDER SECTION

MATCHLINE

MONTACHUSETT REGIONAL TRANSIT AUTHORITY

MASSACHUSETTS BAY TRANSPORTATION AUTHORITY

FITCHBURG LINE COMMUTER RAIL
WACHUSETT–GARDNER EXTENSION

LAYOVER FACILITY
TYPICAL CROSS SECTIONS

ISSUE	DATE	DESCRIPTION	BY	CHKD.	APP.

0 50 100 200 300 400 FEET

GRAPHIC SCALE 1"=100'

HDR ENGINEERING, INC.
695 Atlantic Avenue, 2nd Floor
Boston, Massachusetts 02111
Phone (617) 357-7700
Fax (617) 357-7759

MASSACHUSETTS BAY TRANSPORTATION AUTHORITY

APPROVED BY:

Project Manager: – Date:

HORIZ:

VERT:

DATE: MMM YYYY

DES. BY | DR. BY | CHK. BY

PLAN NO.

SHEET

ISSUE